
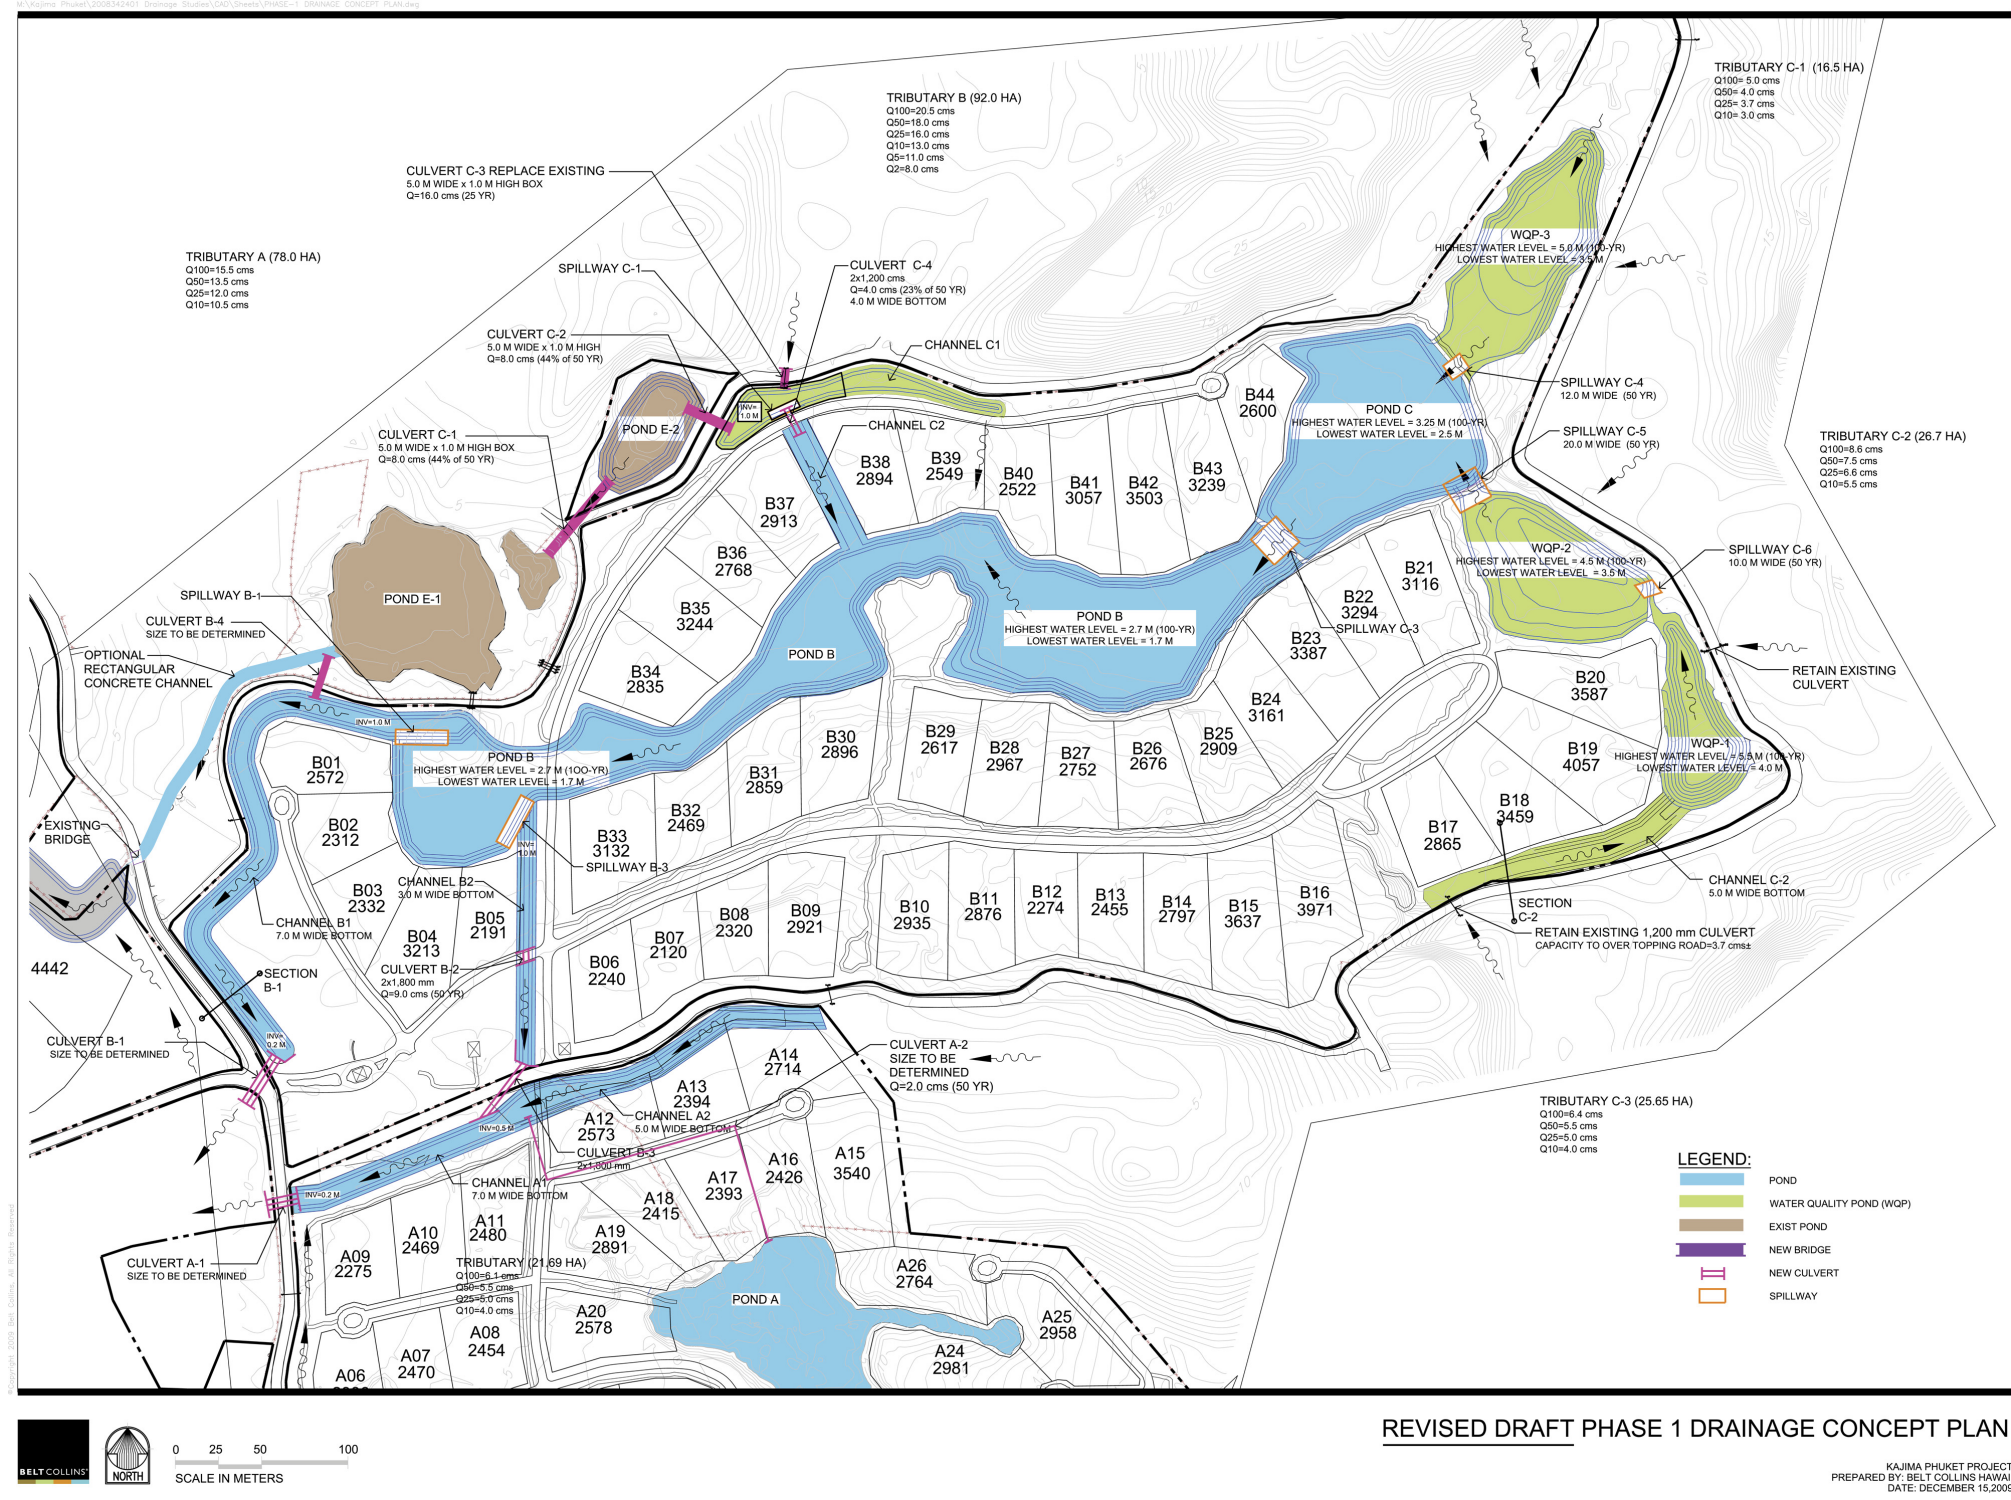


PHASE 1C SECTIONS


- + Finished water elevations and depths to be recommended by Belt Collins and Sea Engineering
- + Sections created by Architectural massing and site condition recommendation only. Building massing sited to take advantage of views and prevailing breezes. Architectural character to be determined by Architect.
- + Existing grade conditions designated with a gray dashed line.
- + Cut and fill ratio strategy to stay as balanced as possible to minimize borrow.

CIVIL AND HYDROLOGICAL PARAMETERS

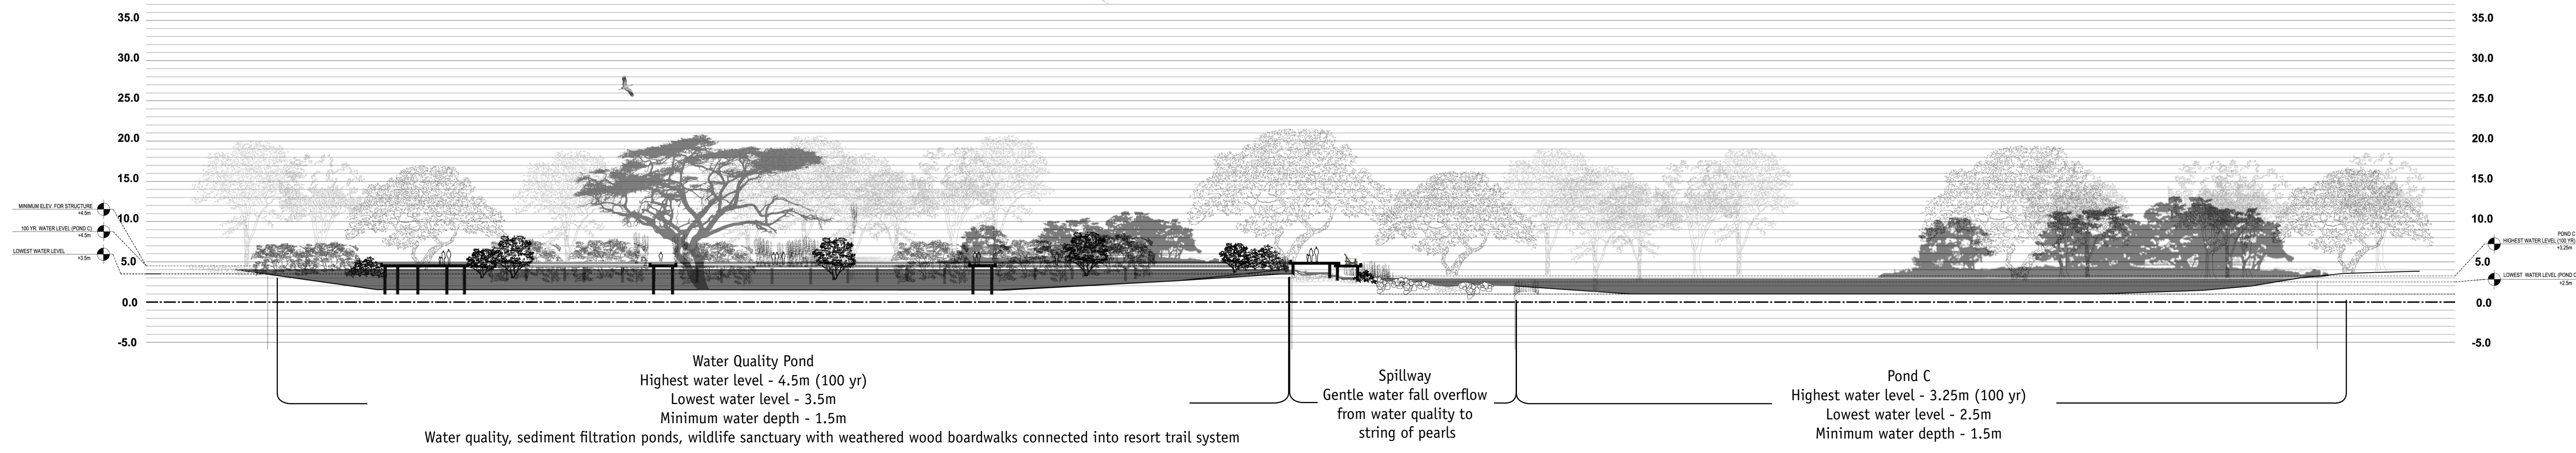


1 RIPARIAN WETLANDS, WATER QUALITY PONDS - TRANSITION TO - 'STRING OF PEARLS' WATERBODY

1:400

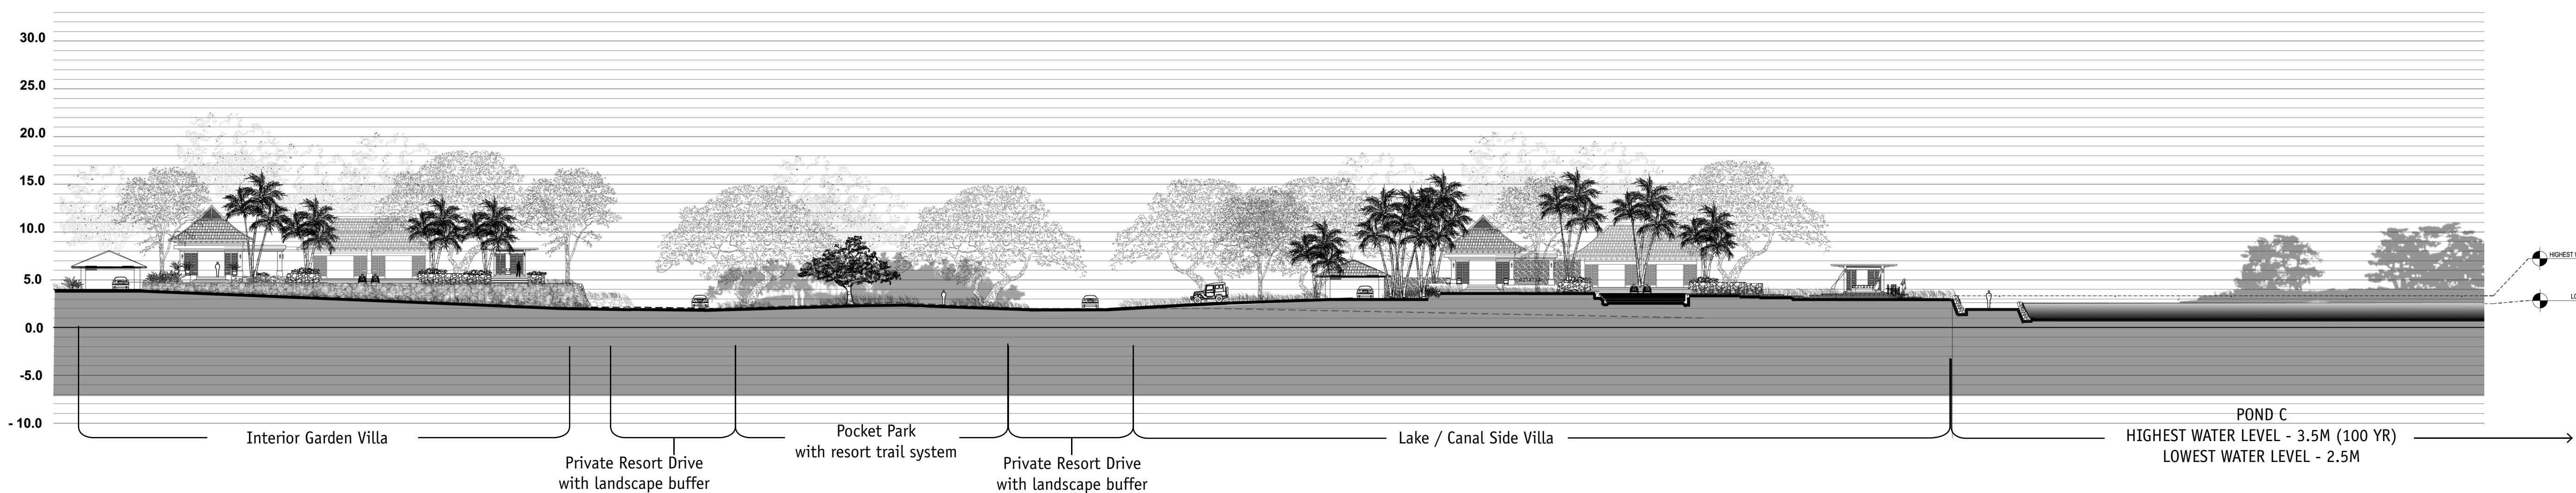


2 INTERIOR GARDEN VILLAS - POCKET PARK - LAKE / CANAL SIDE VILLAS

1:400

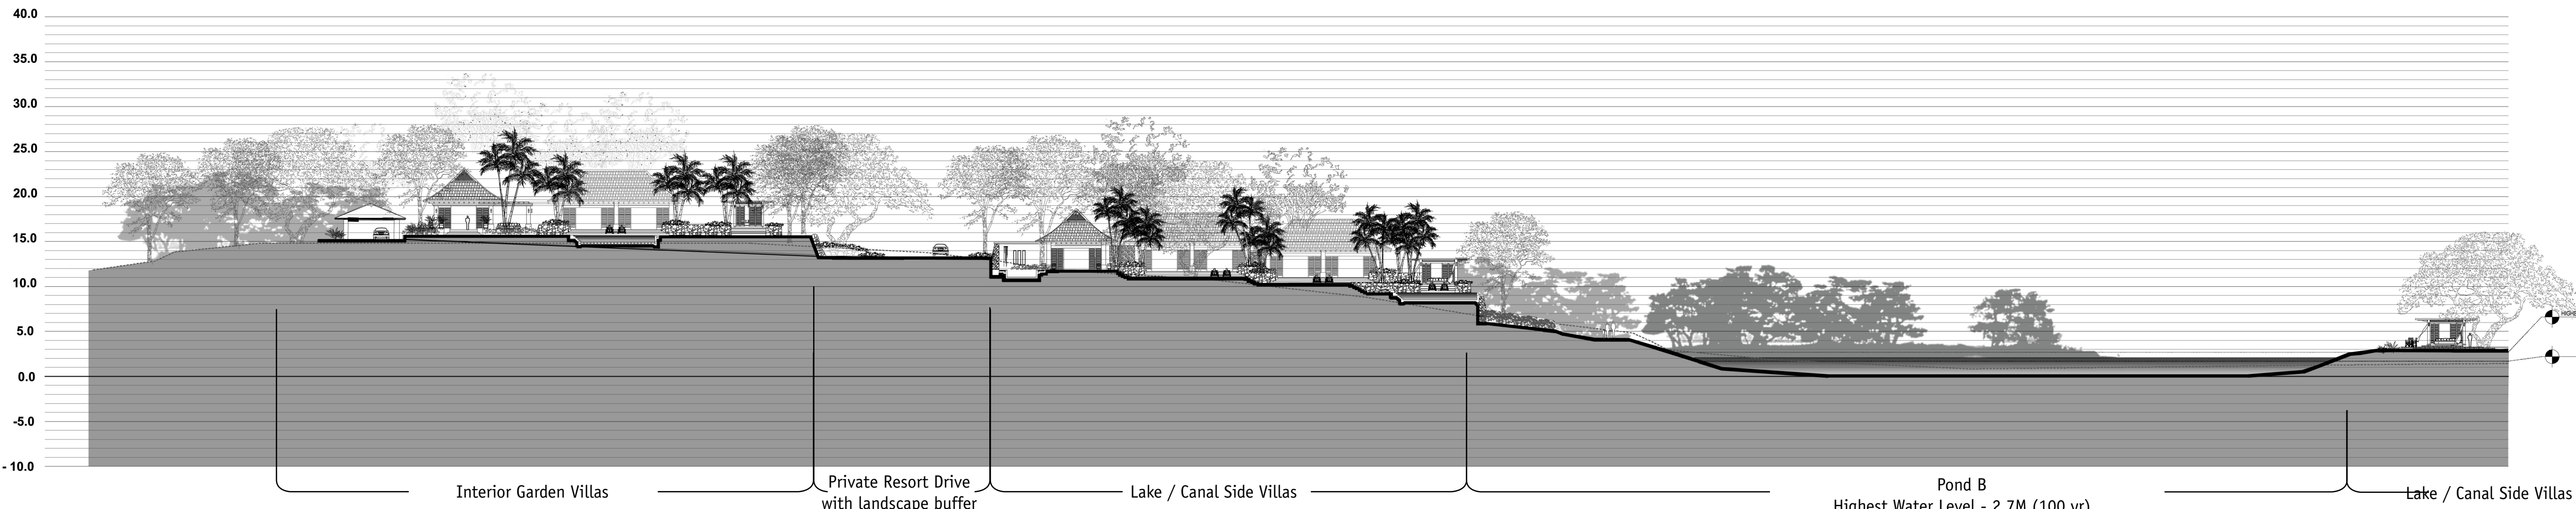

3 INTERIOR GARDEN VILLAS - TRANSITION TO - LAKE / CANAL SIDE VILLAS

1:400

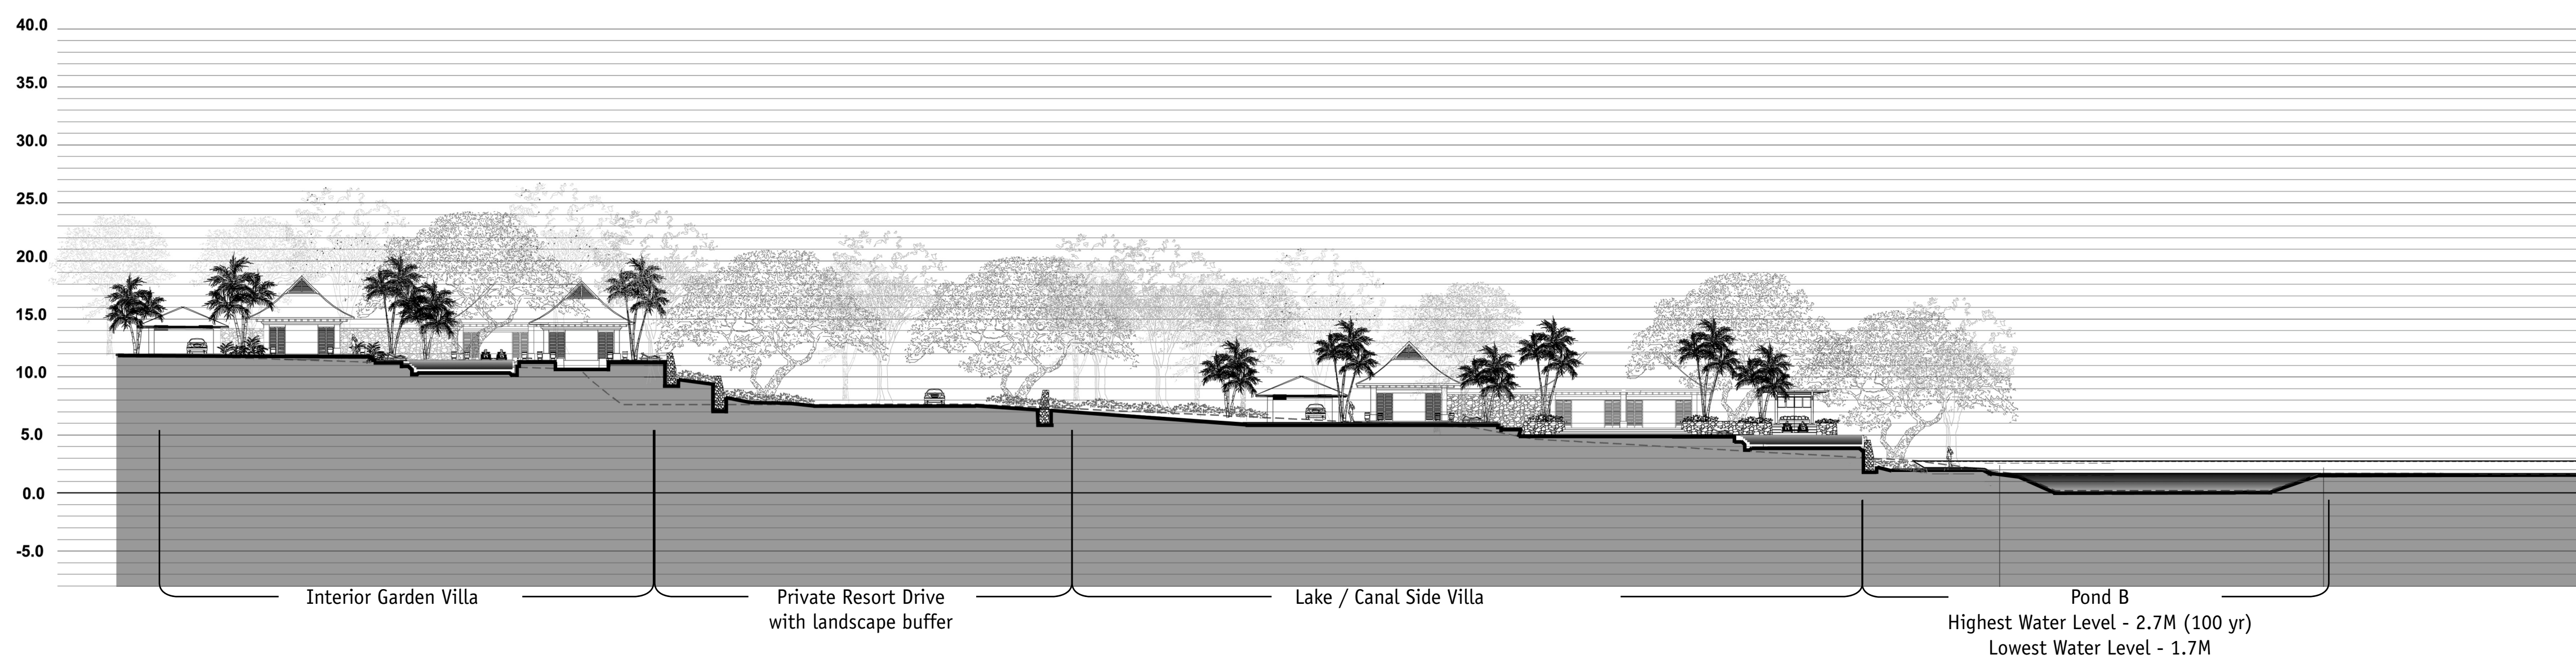

4 INTERIOR GARDEN VILLAS - TRANSITION TO - LAKE / CANAL SIDE VILLAS

1:400

FEBRUARY 26, 2010


PHUKET RESORT & RESIDENCES

PHASE 1 - MOUNTAIN VALLEY
DETAIL MASTER PLAN AND DESIGN GUIDELINES

PHASE 1C SECTIONS


- + Finished water elevations and depths to be recommended by Belt Collins and Sea Engineering
- + Sections created by Architectural massing and site condition recommendation only. Building massing sited to take advantage of views and prevailing breezes. Architectural character to be determined by Architect.
- + Existing grade conditions designated with a gray dashed line.
- + Cut and fill ratio strategy to stay as balanced as possible to minimize borrow.

CIVIL AND HYDROLOGICAL PARAMETERS

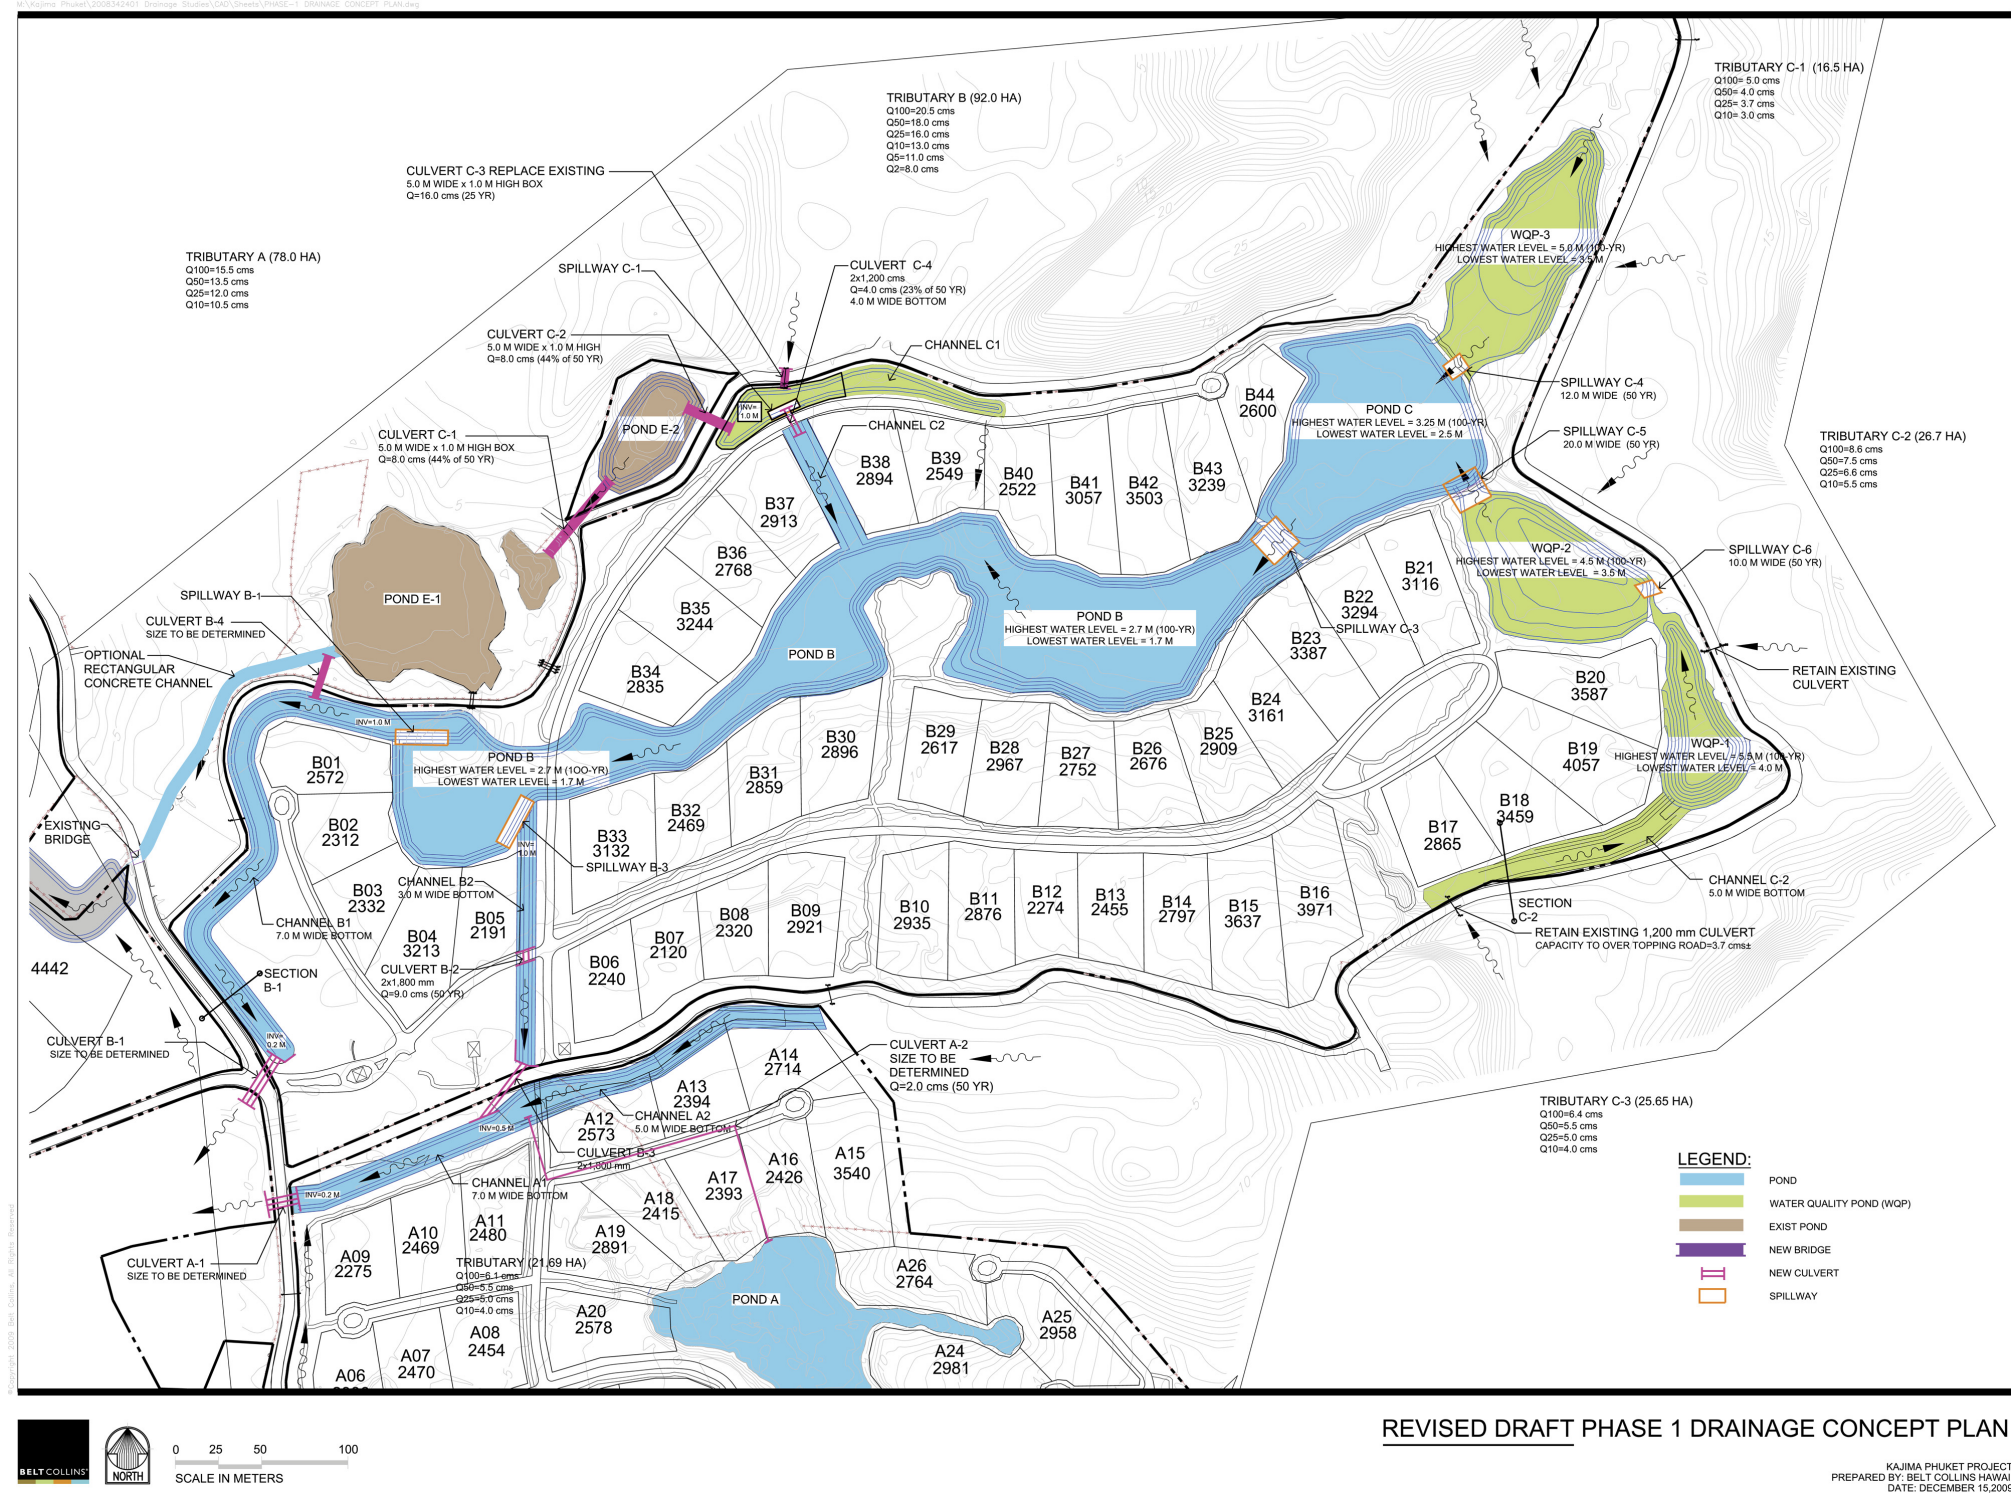

5 EAST WEST INTERIOR GARDEN VILLAS

1:400

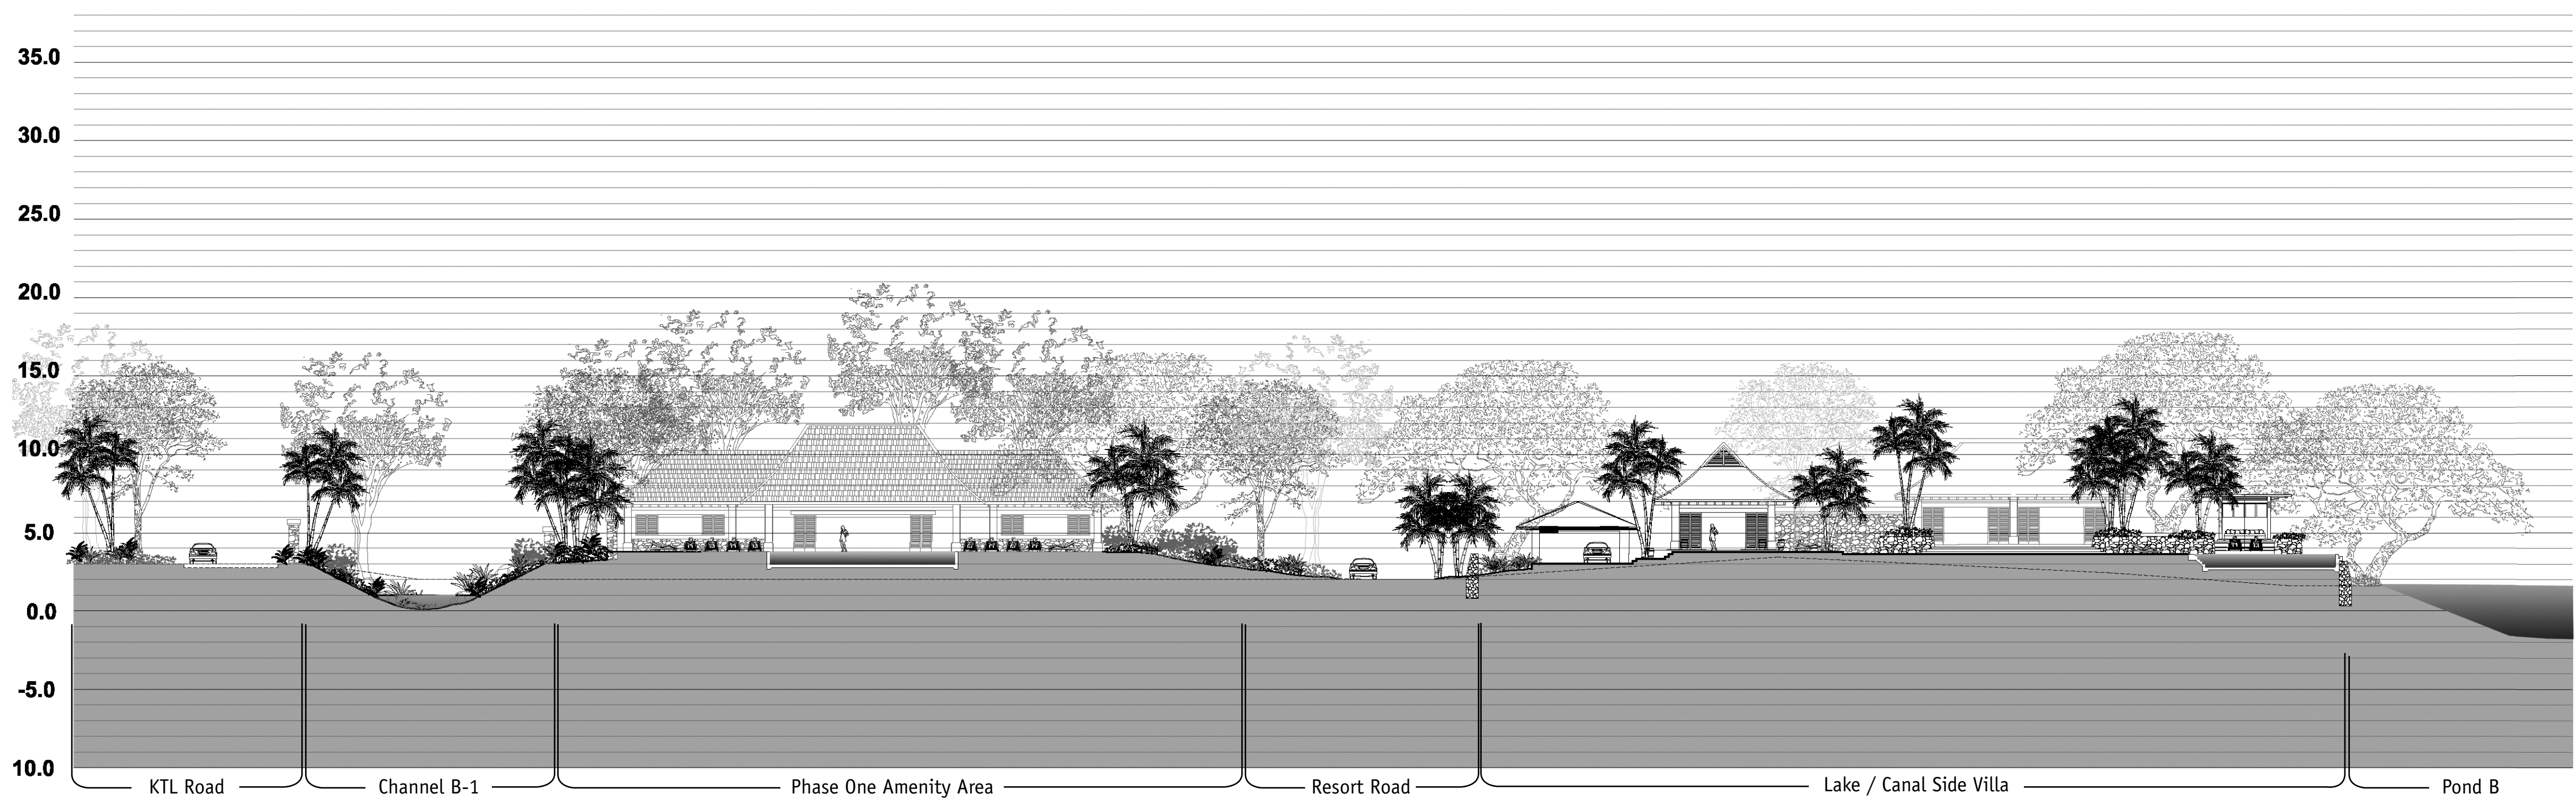

6 CHANNEL B-1 - TRANSITION FROM KTL ROAD TO POND 'B'

1:300

FEBRUARY 26, 2010

PHUKET RESORT & RESIDENCES

PHASE 1 - MOUNTAIN VALLEY
DETAIL MASTER PLAN AND DESIGN GUIDELINES